FOURTH FLOOR LAYOUT

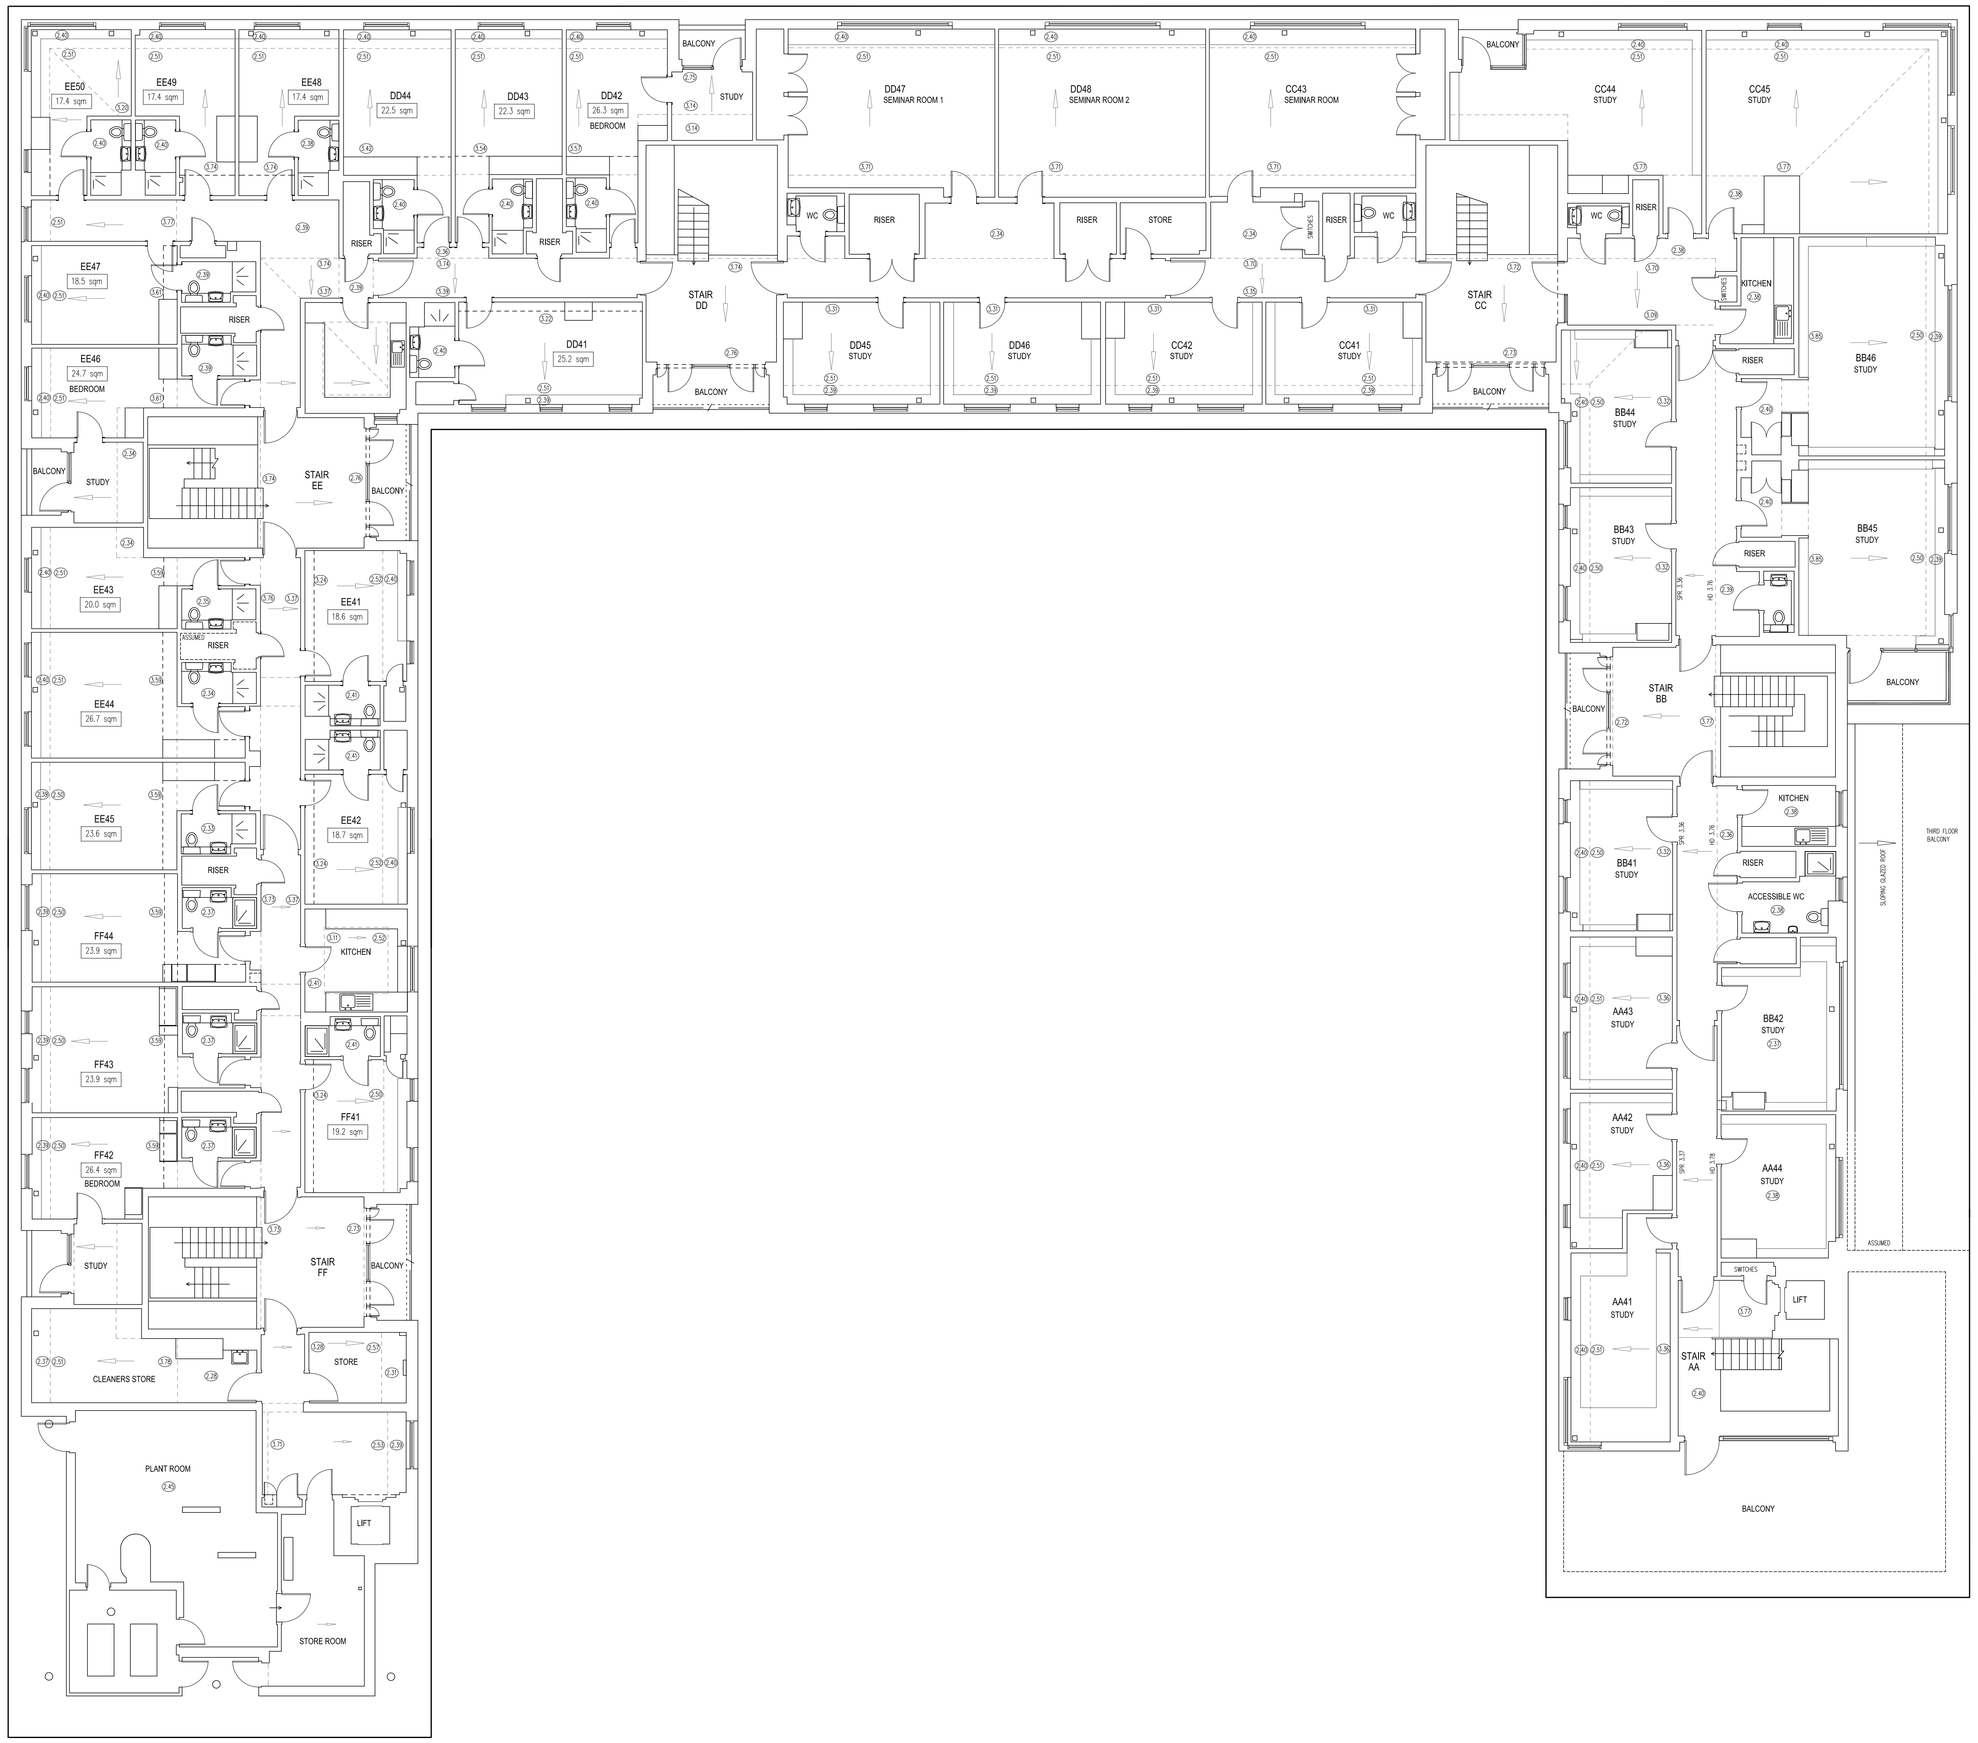

NORTH

C J SURVEYS LTD LAND | BUILDING | ENGINEERING PROFESSIONAL MEASURED SURVEYS Tel: 01638 581031 Mobile: 07845 775645 Web: www.cjsurveys.co.uk E.mail: mail@cjsurveys.co.uk	CLIENT QUEENS COLLEGE			
	DATE SEP 2019	DRAWN GS/CJ	SHEET SIZE A0	SCALE 1:100
0m 1m 2m 3m 4m 5m 10m 1:100	PROJECT FOURTH FLOOR LAYOUT PLAN CRIPPS COURT, QUEENS COLLEGE, CAMBRIDGE		DRAWING NO. 07819/CR/5	