FIRST FLOOR PLAN

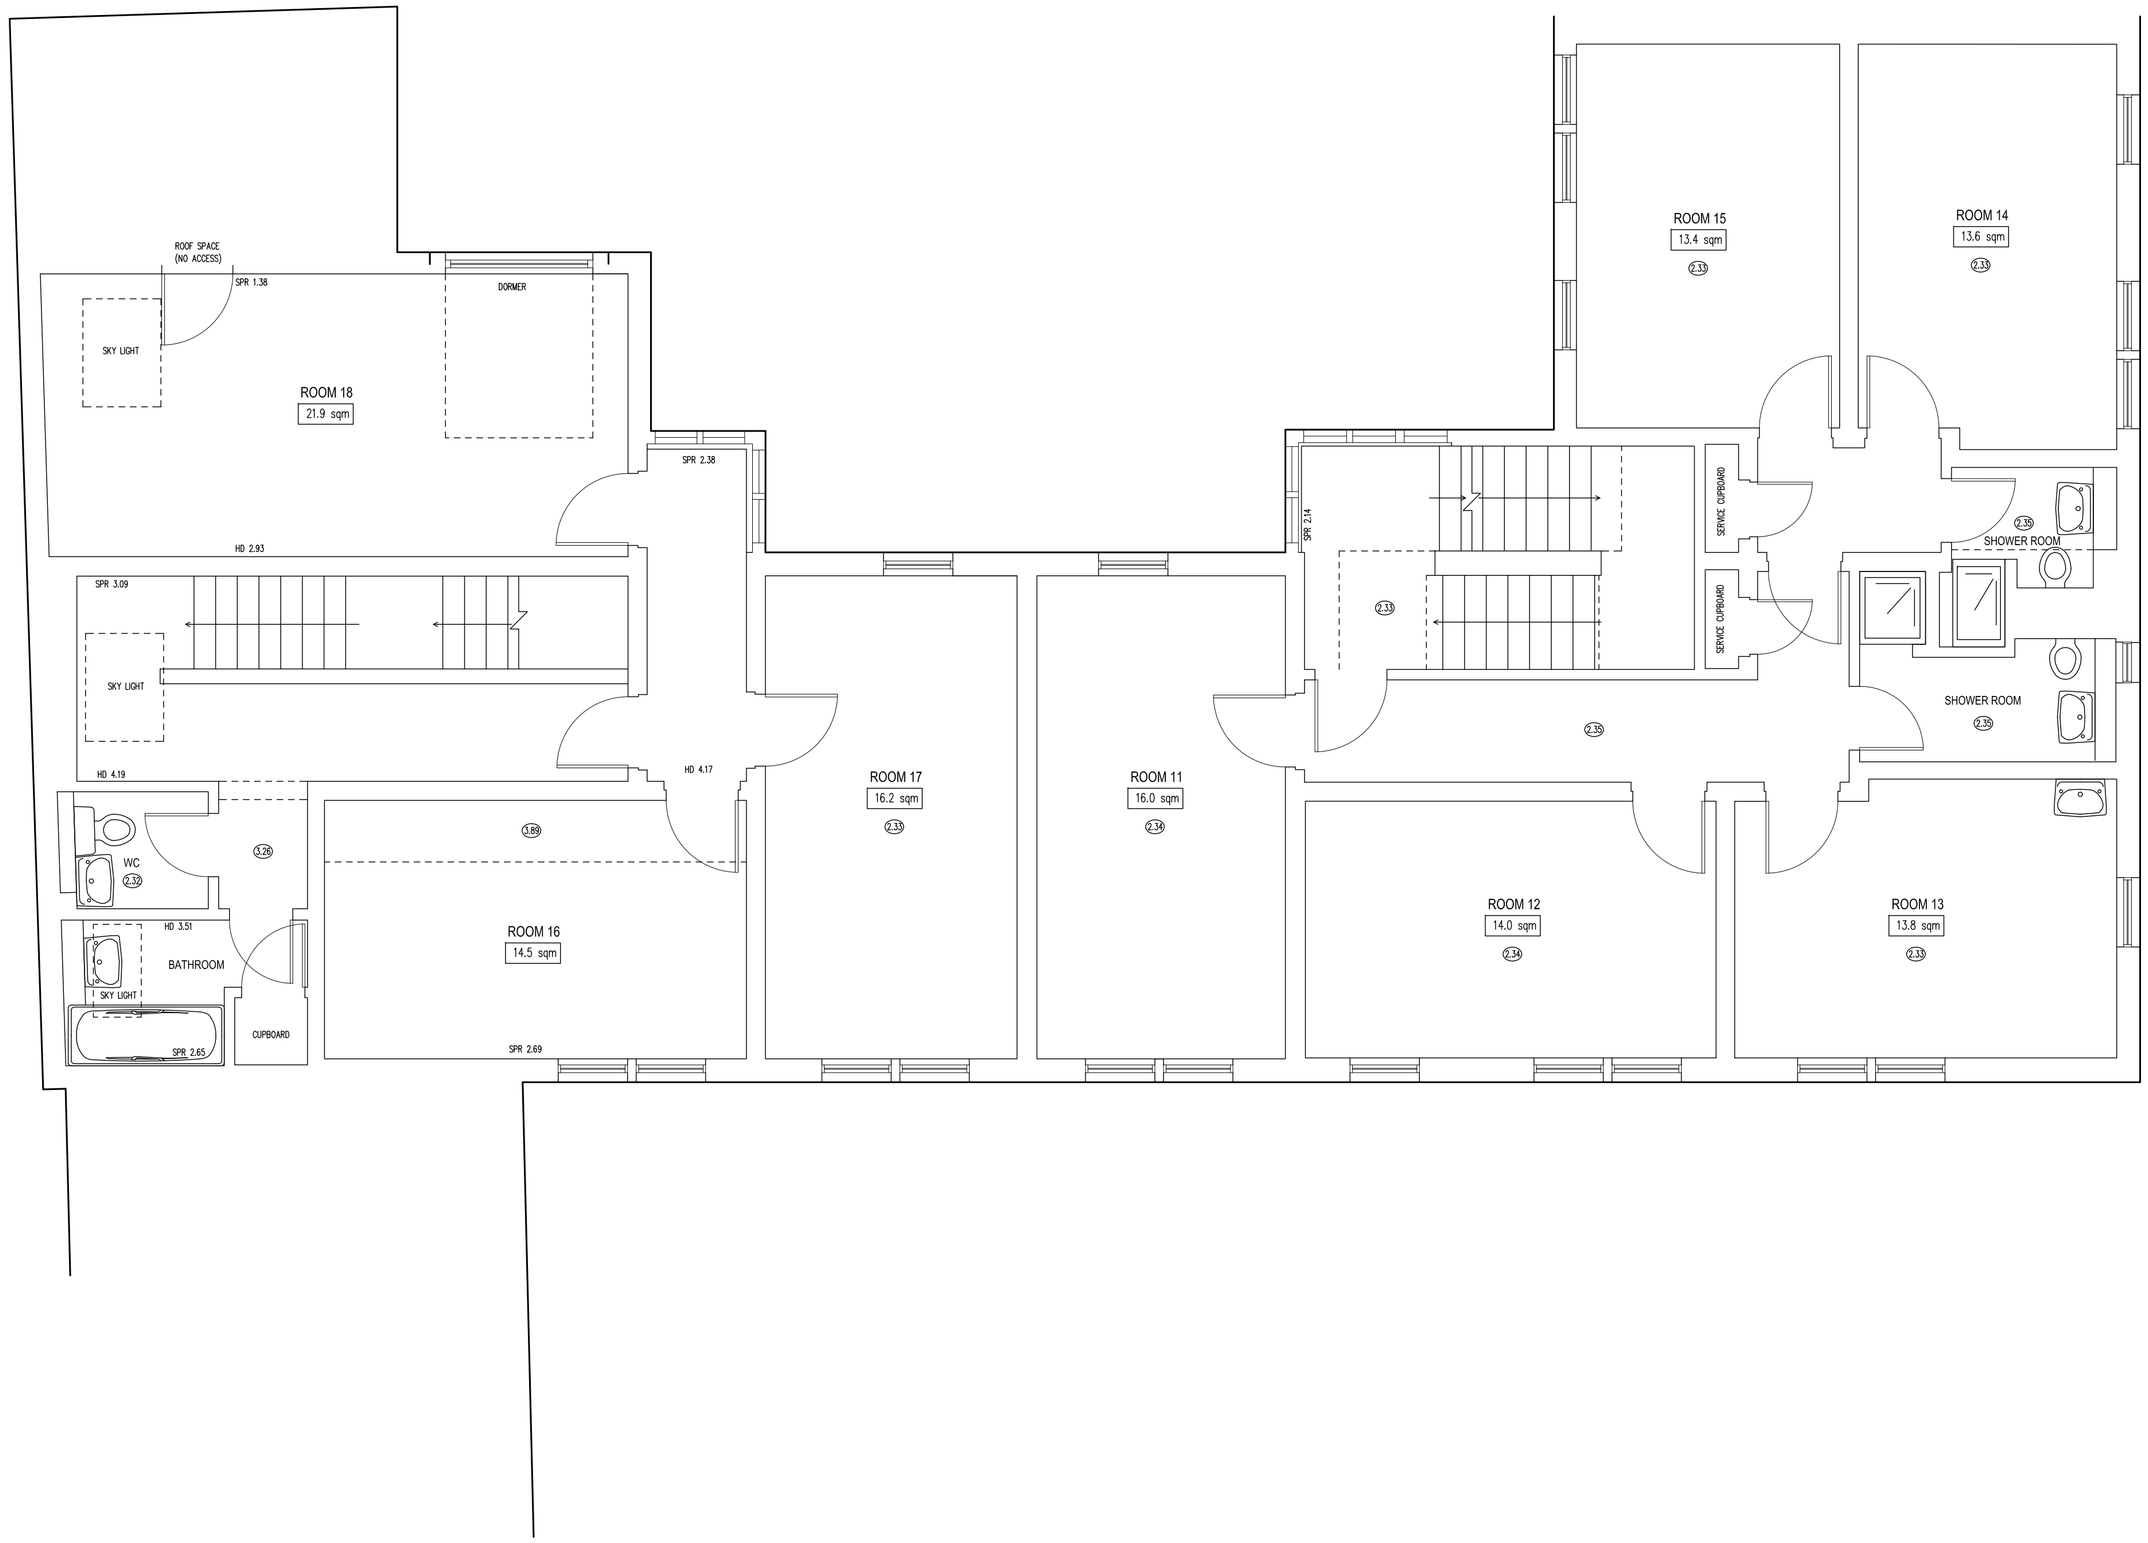

LEGEND

- Telephone Socket
- Ether Net Socket
- TV Aerial Socket
- Fire Alarm Break Glass
- Fire Alarm Sounder
- Fire Extinguisher
- Smoke Detector
- Illuminated Fire Exit Sign
- Single Supply Socket
- Double Supply Socket
- Single Gang Light Switch
- Pullchord Switch
- Radiator
- Key symbol For Direction Of Sloping Ceilings
- Key Symbol – Up Direction Of Steps, Floors etc
- (1.88) Key Symbol For Floor TO Ceiling Heights
- Walls & Solid Detail
- Change In Floor Construction etc
- "Hidden Detail" Under Stairs etc
- "Overhead" Beams, Roof Lights etc
- +FFL 1.00 Finished floor level value
- SILL 1.00 HEAD 2.00 Height of window sill and window head from FL

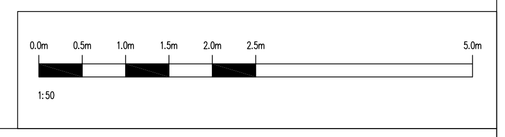

NOTES

SURVEY TIED INTO NATIONAL GRID OSTN02 AND OSGM02 DATUM FOR HEIGHT USING GPS EQUIPMENT UTILIZING THE TRIMBLE VRS NOW SYSTEM FOR REAL TIME KINEMATIC (RTK) CORRECTIONS NATIONAL GRID SCALE FACTOR HAS NOT BEEN APPLIED TO THE SURVEY UNLESS SPECIFIED

DRAINAGE AND SERVICE INFORMATION SHOWN ON THIS SURVEY HAS BEEN OBTAINED BY VISUAL INSPECTION ONLY. ALTHOUGH ALL POSSIBLE CARE HAS BEEN TAKEN TO ENSURE THAT DETAILS SHOWN ARE CORRECT, WE ARE UNABLE TO ACCEPT ANY RESPONSIBILITY FOR COSTS ARISING OUT OF ANY ERRORS OR OMISSIONS.

COPYRIGHT: THIS DRAWING MAY NOT BE REPRODUCED IN ANY FORM WHATSOEVER WITHOUT THE CONSENT OF CJ SURVEYS LTD.

C J SURVEYS LTD
LAND | BUILDING | ENGINEERING
PROFESSIONAL MEASURED SURVEYS
Tel: 01638 581031 Mobile: 07845 775645
Web: www.cjsurveys.co.uk E.mail: mail@cjsurveys.co.uk

CLIENT QUEENS COLLEGE

DATE	DRAWN	SHEET SIZE	SCALE
MAR 2019	GS/CJ	A1	1:50

PROJECT FIRST FLOOR LAYOUT PLAN
No.98-100 NORWICH STREET, CAMBRIDGE

DRAWING NO. 02619/NS/2