## BASEMENT FLOOR PLAN

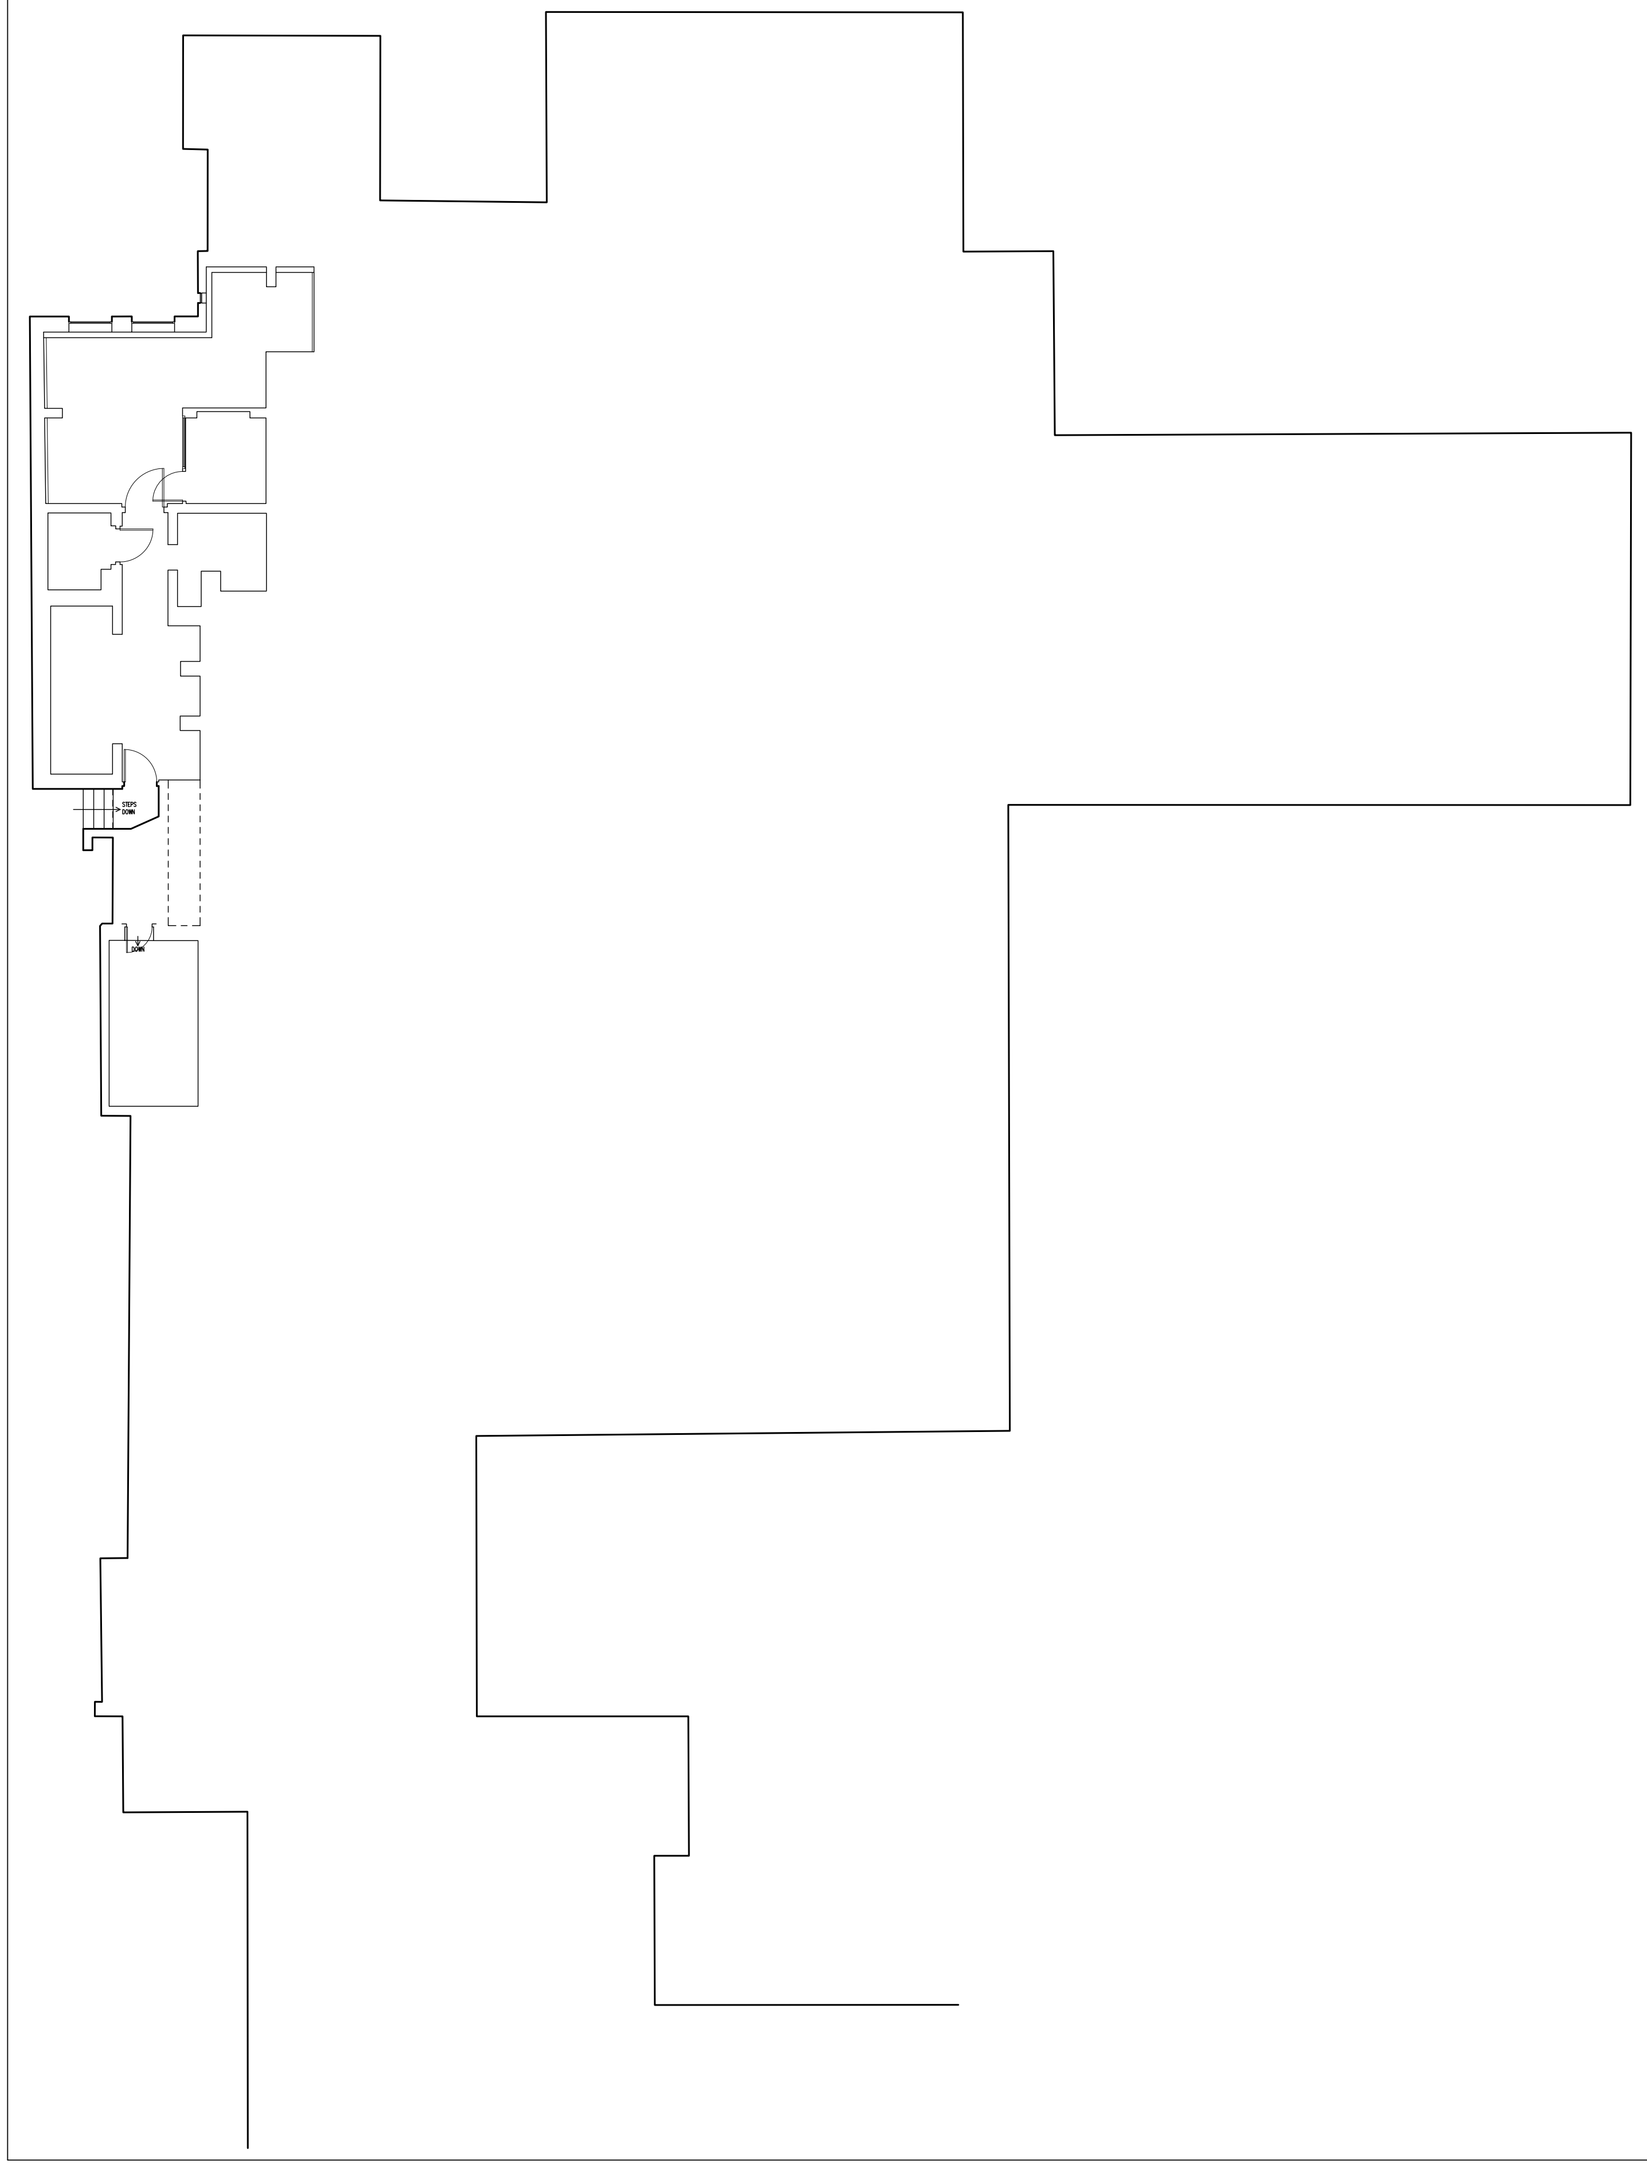


## GROUND FLOOR PLAN

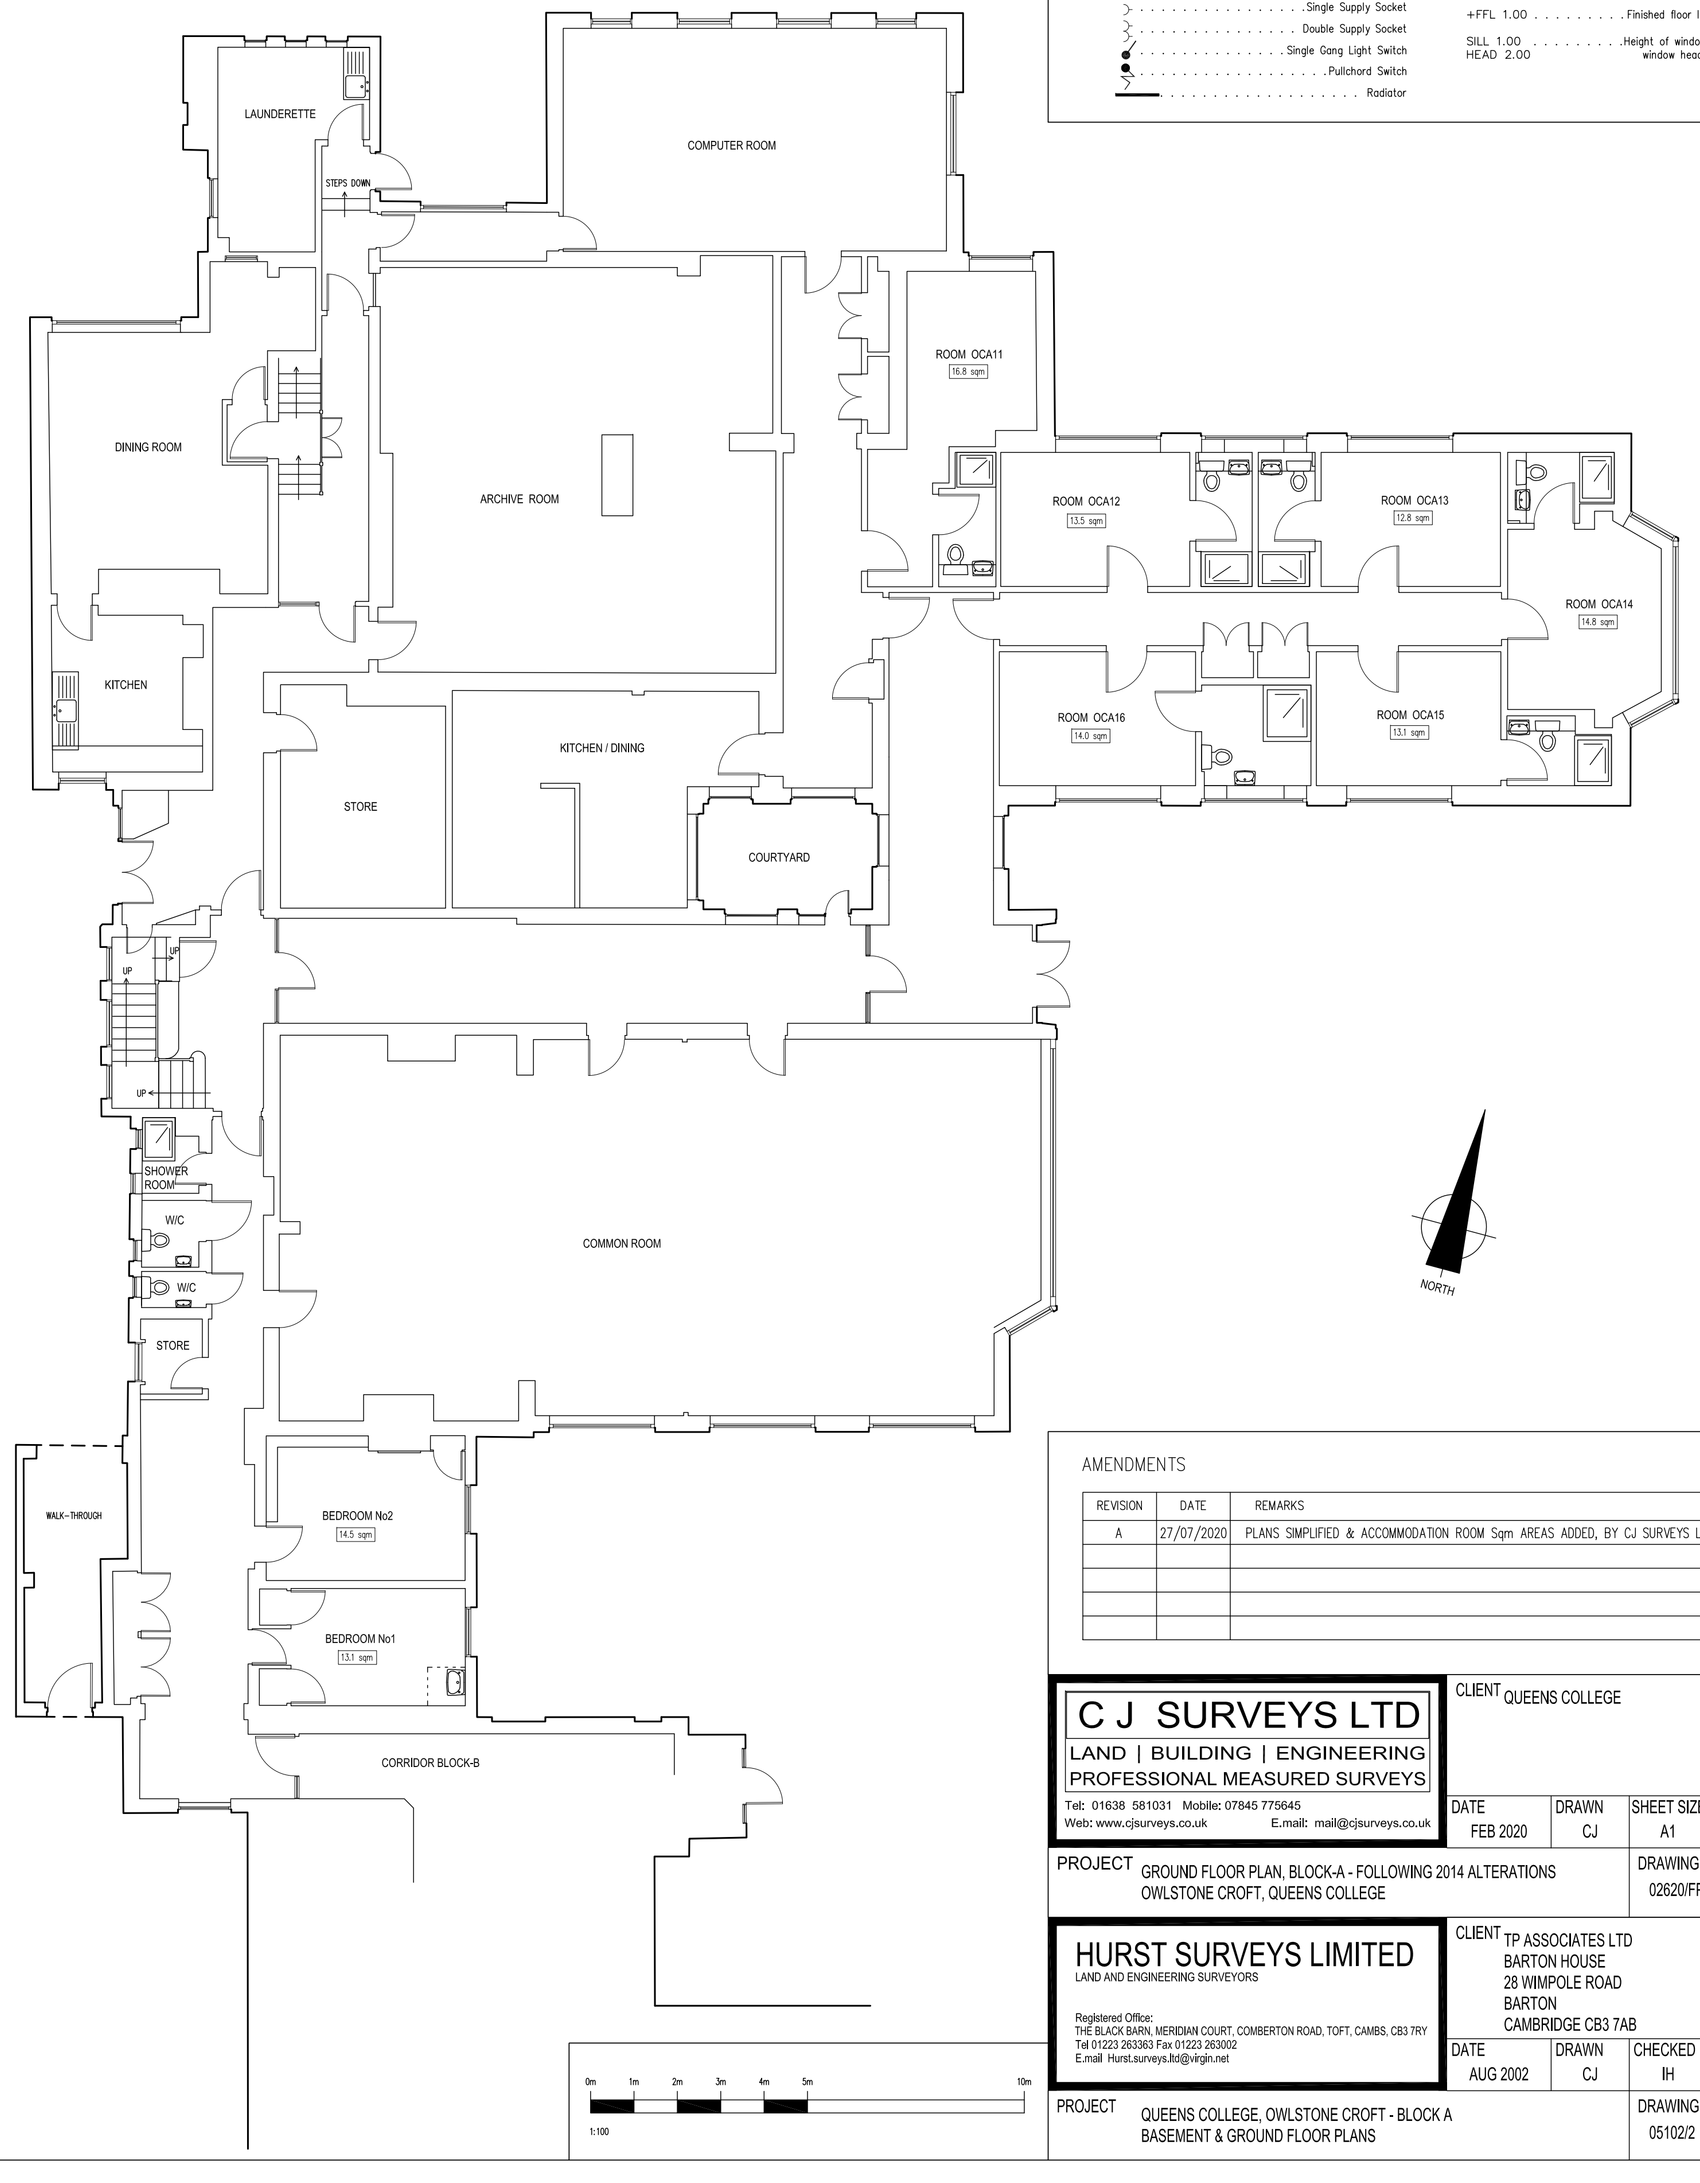


### LEGEND

- Telephone Socket
- Ether Net Socket
- TV Aerial Socket
- Fire Alarm Break Glass
- Fire Alarm Sounder
- Fire Extinguisher
- Smoke Detector
- Illuminated Fire Exit Sign
- Single Supply Socket
- Double Supply Socket
- Single Gang Light Switch
- Pullchord Switch
- Radiator
- Key symbol For Direction Of Sloping Ceilings
- Key Symbol – Up Direction Of Steps, Floors etc
- (1.88) Key Symbol For Floor TO Ceiling Heights
- Walls & Solid Detail
- Change In Floor Construction etc
- "Hidden Detail" Under Stairs etc
- "Overhead" Beams, Roof Lights etc
- +FFL 1.00 Finished floor level value
- SILL 1.00 / HEAD 2.00 Height of window sill and window head from FL

NORTH

### AMENDMENTS

| REVISION | DATE | REMARKS |
|---|---|---|
| A | 27/07/2020 | PLANS SIMPLIFIED & ACCOMMODATION ROOM Sqm AREAS ADDED, BY CJ SURVEYS LTD. |
| | | |
| | | |
| | | |
| | | |


C J SURVEYS LTD
LAND | BUILDING | ENGINEERING
PROFESSIONAL MEASURED SURVEYS
Tel: 01638 581031 Mobile: 07845 775645
Web: www.cjsurveys.co.uk E.mail: mail@cjsurveys.co.uk


CLIENT QUEENS COLLEGE

| DATE | DRAWN | SHEET SIZE | SCALE |
|---|---|---|---|
| FEB 2020 | CJ | A1 | 1:100 |

PROJECT GROUND FLOOR PLAN, BLOCK-A - FOLLOWING 2014 ALTERATIONS
OWLSTONE CROFT, QUEENS COLLEGE

DRAWING NO. 02620/FP1


HURST SURVEYS LIMITED
LAND AND ENGINEERING SURVEYORS
Registered Office:
THE BLACK BARN, MERIDIAN COURT, COMBERTON ROAD, TOFT, CAMBS, CB3 7RY
Tel 01223 263363 Fax 01223 263002
E.mail Hurst.surveys.ltd@virgin.net


CLIENT TP ASSOCIATES LTD
BARTON HOUSE
28 WIMPOLE ROAD
BARTON
CAMBRIDGE CB3 7AB

| DATE | DRAWN | CHECKED | SCALE |
|---|---|---|---|
| AUG 2002 | CJ | IH | 1:100 |

PROJECT QUEENS COLLEGE, OWLSTONE CROFT - BLOCK A
BASEMENT & GROUND FLOOR PLANS

DRAWING NO. 05102/2 REV.A